FilmL.A., Inc.
6255 W Sunset Blvd, 12th Floor
Hollywood, CA 90028
t: (213)977-8600 - f: (213)977-8601
www.filmla.com

Summary Information

Permit No: F00137694-D **Type of Permit:** FILMING **Release Date:** 06/06/2018

Production Company BIOCHEMISTRY, LLC

Insured Company Name BIOCHEMISTRY, LLC

Contact Phone No. 1 818-517-6271
Contact Phone No. 2
Fax
Address 812 N ROBERTSON BLVD
WEST HOLLYWOOD, California
90069

Production Title BIOCHEMISTRY 2.0

Type of Production TV Pilot

Producer Alex Scott

Director Olivia Wilde

1st AD Scott Robertson

Production Manager Alex Scott

FilmL.A. Coordinator Michael Gonzalez

Location Manager Michael Wesley
Primary Phone Mobile - 818-517-6271
Secondary Phone Office - 323-860-7680

Location Assistant NA NA
Primary Phone Mobile - 818-517-6271
Secondary Phone

Fees

Posting 1200	$276.00
Notification Charge	$164.00
FILMLA NON-REFUNDABLE FILM PERMIT RIDER FEE	$105.00

Total Permit Fee $545.00

Number of Locations 1

NOT A PERMIT

FilmL.A., Inc.
6255 W Sunset Blvd, 12th Floor
Hollywood, CA 90028
t: (213)977-8600 - f: (213)977-8601
www.filmla.com

Summary Information — Location

Permit Number	F00137694-D	**Location Manager**	Michael Wesley
Production Company	BIOCHEMISTRY, LLC	Primary Phone	Mobile - 818-517-6271
Insured Company	BIOCHEMISTRY, LLC	Secondary Phone	Office - 323-860-7680
Production Title	BIOCHEMISTRY 2.0		

Location Address	11133 O'Melveny Avenue, San Fernando, CA, 91340
Location Name	SAN FERNANDO HIGH SCHOOL
Location Type	School
Location Description	LAUSD
Prep Dates	5/30/2018 - 5/31/2018 07:00 - 19:00 2 days
Film Dates	6/1/2018 - 6/1/2018 05:00 - 20:00 1 day 6/2/2018 - 6/2/2018 05:30 - 20:00 1 day 6/8/2018 - 6/9/2018 05:00 - 20:00 2 days 6/10/2018 - 6/10/2018 06:30 - 22:00 1 day
Strike Dates	6/3/2018 - 6/3/2018 07:00 - 21:00
Open or Closed to the Public	Closed
Generic Conditions	*Certain service and personnel fees required by jurisdictional agencies are not collected by FilmL.A. Any such fees must be paid directly to the appropriate agency, and a separate invoice will be provided to the permittee. *LAFD UFSO: Company must contact FilmL.A. for extension of the Uniformed Fire Safety Officers' hours. During normal business hours, UFSO must also inform the LAFD Film desk of the extension. Community Survey Obtained FilmLA Monitor required at a minimum of four hours. Must Maintain 5' Clearance on Sidewalks/Walkways Must maintain local/emergency access No cast or crew parking on area streets No interference with vehicular or pedestrian traffic Number of uniformed officers listed on the permit is a minimum requirement. Permittee remains responsible for deploying a sufficient number of uniformed officers to provide traffic and crowd control to ensure the safety of the film crew and the public. Traffic control must be done in accordance w/MUTCD Traffic Officers Required Uniformed officers shall have a copy of the film permit in their possession and are required to confirm that all traffic control signage devices are in place.

NOT A PERMIT

FilmL.A., Inc.
6255 W Sunset Blvd, 12th Floor
Hollywood, CA 90028
t: (213)977-8600 - f: (213)977-8601
www.filmla.com

Summary Information — Location

Permit Number	F00137694-D	**Location Manager**	Michael Wesley
Production Company	BIOCHEMISTRY, LLC	Primary Phone	Mobile - 818-517-6271
Insured Company	BIOCHEMISTRY, LLC	Secondary Phone	Office - 323-860-7680
Production Title	BIOCHEMISTRY 2.0		

Please see attached documents Laurel Canyon Blvd btwn 400ft south of Chamberlain & 300ft south - Biochemistry.pdf
GUIDELINES - 61261 HANSEN DAM - AREA 4 PARKING LOT.pdf
Chamberlain St (closure) btwn Laurel Canyon Blvd & O'Melveny Ave - Biochemistry (Rev 1).pdf

Equipment on Location

Type	Quantity
5 or 10 ton trucks	6
Cast/Crew vehicles	180
Catering Truck	1
Honey Wagons	1
Process Trailer	3
Semi Trucks	1
Stakebed Trucks	3
Trailers	15
Vans	3

Personnel on Location

Type	Quantity
Cast	2
Crew	90
Extras	500
FilmL.A. Monitor(s)	1
LA City UFSO assigned	1
Off-Duty/Retired LAPD Officer(s)	2
Rec & Park Monitor required	1

Filming Activities Atmospheric Smoke Effects; Drive by; Equipment on property; Equipment on sidewalk, in curb lane & across street; Exterior Performance and Playback; Interior and exterior dialogue; Interior Performance and Playback; Intermittent pedestrian control; Intermittent traffic control - 2 minutes standard; Restoration of damaged sod 6/3/18 & 6/4/18; Additional Prep Day 6/7/18 7am-5pm, Additional Strike Day 6/11/18 7am-7pm; Exterior Graduation Scene, build stage @ 500 yard line of football field, 200 folding chairs,picture car on track; request to clear Chamberlain St. for picture ; Exterior scenes in Highschool Parking lot off of Chamberlain near baseball fields, Interior Hallway and Bathroom -500 building, Exterior Road to Graduation- Picture car bust through gates; Exterior High School Courtyard, Interior Miss Fines Classroom, Principles office, hallways, Exterior Lunch area; Courtyard, room 116,courtyard in building 100, Assistant Principal's Office, Halway of building 100,water balloon fight in building 500 hallway; ****Please see provided letter of intent for further details*****;

Jurisdiction **Political:** Los Angeles City - Council District 07 **Police:** Los Angeles Police Department **Fire:** Los Angeles City

Thomas Guide **Page:** 502 **Grid:** A2

Coordinator Note On 6/1, FilmLA Monitor will have 2 shifts

NOT A PERMIT

FilmL.A., Inc.
6255 W Sunset Blvd, 12th Floor
Hollywood, CA 90028
t: (213)977-8600 - f: (213)977-8601
www.filmla.com

Summary Information — Location

Permit Number	F00137694-D	**Location Manager**	Michael Wesley
Production Company	BIOCHEMISTRY, LLC	Primary Phone	Mobile - 818-517-6271
Insured Company	BIOCHEMISTRY, LLC	Secondary Phone	Office - 323-860-7680
Production Title	BIOCHEMISTRY 2.0		

1 monitor 4am to 7pm
1 monitor 6pm to 10pm

Coordinator Note Rider D adds posting to location

Parking

Base Camp
Location Type : Filming Location

Crew Parking
Location Type : Filming Location

Parking Notes
Catering in grass field behind stadium adjacent to Laurel Canyon. LAUSD property.
2:30 am catering arrival.
6/1 - Base camp and parking will be at San Fernando Swap Meet
6/ 2 - 6/11 Crew/ Base camping at Bishop Alemany High School on Saturday.
(LAFD spot check approved for base camp and crew parking by Insp. Hudson)
Reservation # 61261
Hansen Dam - Lot 4.
Friday, June 1, 2018 - 8am-11pm (expected arrival 11am/expected departure 9pm)
200 extras. 2 buses to shuttle extras to base camp.

HANSEN DAM - AREA 4 PARKING LOT

DATE: 6/1/18
CREW PARKING (16 VEHICLES) FEE: $300
TIME: 8AM - 11PM (2 MONITORS - 2 SHIFTS)
8 HOURS X $38 = $304
REPORTING FEE HOURS: 4 X $38 = $152

Posting "No Parking" signs W/S O'MELVENY AVE., CHAMBERLAIN ST. TO FOX STREET

Approximate Footage 901 - 1200 **Log Number** 204648

Date(s) 6/8/2018 to 6/11/2018 **Time(s)** 00:00 to 00:00

NOT A PERMIT

Permit #F00137694-D

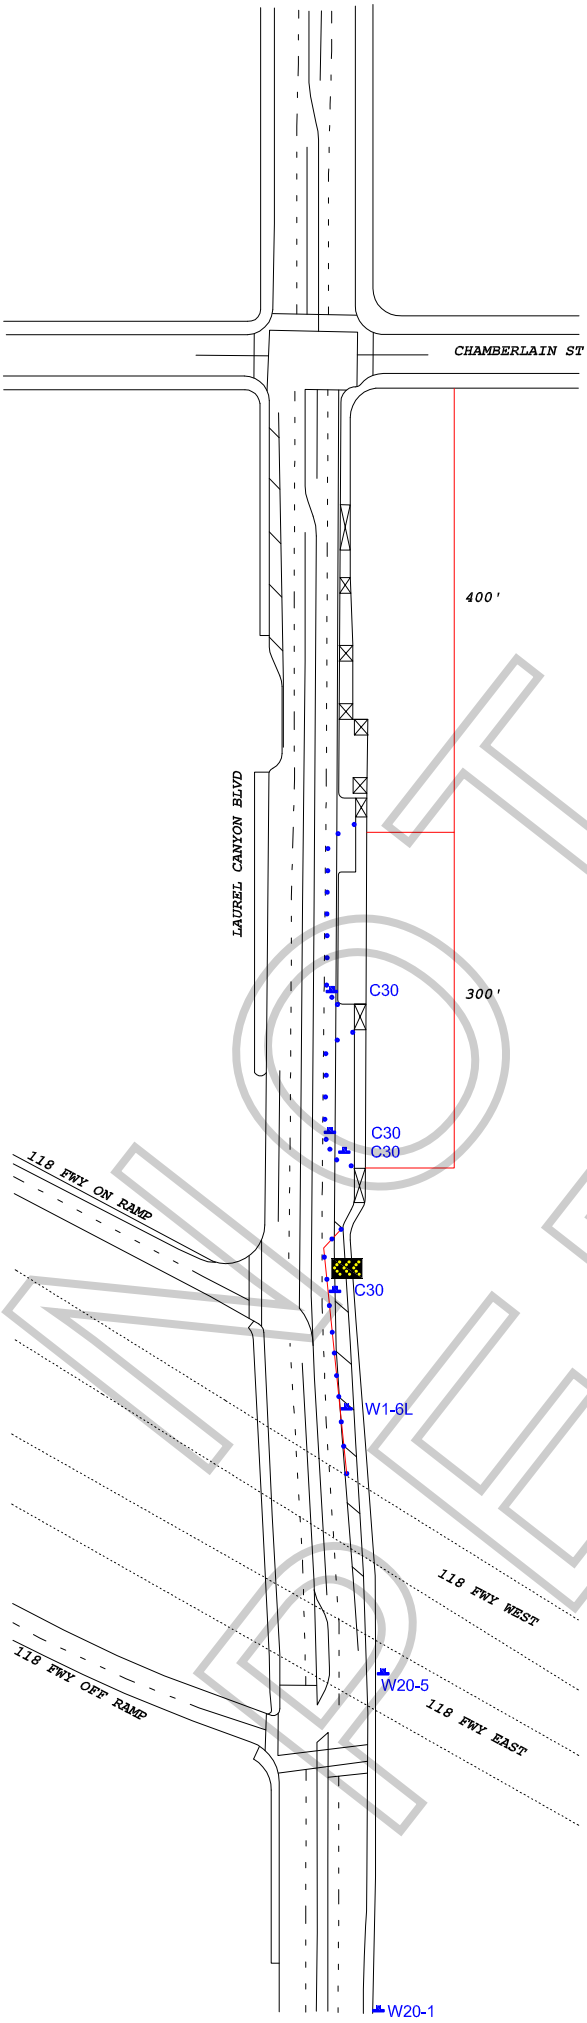

Ⓢ TRAFFIC SIGNAL

● TRAFFIC CONE

TYPE I W/ SIGN

FLASHING ARROW SIGN (FAS)

ALL TRAFFIC CONTROL WILL BE INSTALLED TO MEET OR EXCEED THE LATEST CA-MUTCD MINIMUM REQUIREMENTS

NOT A PERMIT

WORK ZONE TRAFFIC CONTROL PLAN
GENERAL NOTES

1. DATE/TIME: 6-1-18 FROM 05:00 HOURS TO 20:00 HOURS.

2. ALL SIGNING, STRIPING, AND TRAFFIC CONTROL DEVICES SHALL CONFORM TO THE (CURRENT) STATE OF CALIFORNIA DEPARTMENT OF TRANSPORTATION (CALTRANS) STANDARD PLANS AND STANDARD SPECIFICATIONS, CALIFORNIA MUTCD, AND ANY ADDENDUMS THERETO, AND AS SHOWN ON THESE PLANS, SYMBOLS AND ABBREVIATIONS USED ARE SHOWN ON CALTRANS STANDARD PLANS.
3. THERE WILL BE NO INTERFERENCE WITH TRAFFIC SIGNALS OR CROSSWALKS.
4. CONES WILL BE 28" MINIMUM HEIGHT AND HAVE REFLECTORIZED SLEEVES FOR NIGHT WORK.
5. POLICE WILL DIRECT TRAFFIC IF NECESSARY.

TCP FOR:
BIOCHEMISTRY

LOCATION:
E/S CURB LANE OFLAUREL CANYON BLVD
FROM 400' SOUTH OF CHAMBERLAIN TO 300' SOUTH
SAN FERNANDO, CALIFORNIA

CONTACT: MIKE TARIS
OFFICE# 818-706-8022
MICHAEL WESLEY
PH# 818-517-6271

JCL TRAFFIC SERVICES
(213) 622-9775
C31-CA Lic # 805357

DATE	REVISIONS	DRAFTER: MARIO MENJIVAR
		SCALE: N.T.S.
		FILM LA: MG

PARK FILM OFFICE
City of Los Angeles, Department of Recreation and Parks
4730 Crystal Springs Drive, (Mail Stop 664)
Los Angeles, California 90027
Telephone: (323) 644-6220 Fax: (213) 847-6056

Film Production Guidelines

Welcome to the City of Los Angeles, Department of Recreation and Parks (Department). In our partnership to protect the environmental integrity of our parks the Park Film Office is providing guidelines to ensure a safe and successful film shoot. Please review and provide copies of these guidelines to the appropriate responsible persons. Thank you for the continuous use of our parkland.

HANSEN DAM PARK

- **Ok to park 200 crew cars at the Hansen Dam- Area 4 parking lot on 6/1/18 (see plot plan).**
- **Must leave some parking spaces available for the public, spaces close to the entrance of park.**
- **No catering onsite.**
- **Company may not use Fire hydrant for water at any time.**
- **Must not close down any parking lot to the public at any time.**
- **Must not hang anything to the trees or stake to the grass.**
- **Use of City utilities (water and electricity) is $75 per use, per day and the company will be invoiced by the Park Film Office.**
- Vehicles and/or heavy equipment are not allowed on turf areas unless prior approval is given by the Park Film Office.
- Production companies must provide their own restroom and trash receptacles. The City dumpsters and trash cans cannot be used so all self-generated trash has to be removed and disposed of off-site.
- **No simulated sex allowed on Park property.**
- **No nudity allowed on Park property.**
- Film permits do not provide exclusive use of a park or recreation area.
- Service roads, parking lot driveway access, handicap or electric vehicle designated parking stalls may not be blocked or restricted. Emergency vehicle access lanes must be maintained in parking lots and park streets at all times.
- A 20 Foot unobstructed lane must be maintained between parked vehicles/trailers in all parking lots and Recreation and Parks roadways for emergency vehicle access.
- Due to underground plastic irrigation lines and trees having shallow root systems, staking and or drilling into turf, rocks, trees or asphalted areas is not permissible unless prior approval is given by the Park Film Office. This approval will be noted in the permitted guidelines.
- Locked park gates can only be accessed by a Park Film Office Monitor. Security of open gates must be provided by the permitted company. Any equipment that is

NOT A PERMIT

permitted to stay overnight must be guarded by the permitted company's security group.

- Alterations to natural or manmade surroundings or content of the park are not permissible unless documented in these specific guidelines. The permit holder is financially responsible for all remediation should there be any damage or unauthorized alteration to Department property. The remediation and cost of will be determined by the Park Film Office.
- A Park Film Office Monitor(s) may be assigned to the permitted location. Their job is to ensure guidelines are followed, liaison between park patrons, other City employees and a communication link between Permitee and the Park Film Office for any additional needs or authorizations. When the Park Film Office is closed the Park Film Monitor has the authority and responsibility to modify these guidelines within the parameters given to them by their supervisor. The Park Film Monitor has access 24/7 to contact their supervisors if needed. The Permitee will be required to adhere to the instructions, restrictions and requests given by the Park Film Monitor.
- Smoking is prohibited on all Department properties. An exception has been made for permitted film production companies to smoke in areas that are designated by the Fire Safety Officer or Park Film Monitor. If a Fire Safety Officer or Park Film Monitor is not assigned to the Permitee there will be no smoking with the exception of an actor smoking while performing or as part of the scene.
- A designated smoking area may not be near any patron activity or facility. Large buckets of sand or water must be placed in this area for disposal of tobacco or tobacco related products. The designated smoking area may be revoked or not allowed depending on weather and location conditions. Failure to comply with the smoking restrictions may result in a fine.

F-137694-A

BIOCHEMISTRY, LLC – BIOCHEMISTY 2.0

(HANSEN DAM – AREA 4 PARKING LOT)

NOT A PERMIT

Permit #F001376941D

R3-1 R3-2 R11-4 R11-2 SC3 M4-10(L) M4-10(R) W20-2 W20-3

TRAFFIC SIGNAL

TRAFFIC CONE

TYPE I W/ SIGN

HIGH LEVEL WARNING DEVICE

ALL TRAFFIC CONTROL WILL BE INSTALLED TO MEET OR EXCEED THE LATEST CA-MUTCD MINIMUM REQUIREMENTS

DETOUR ROUTE:

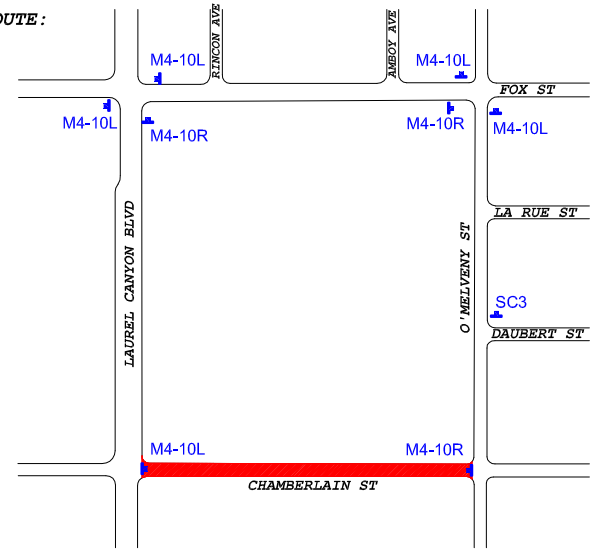

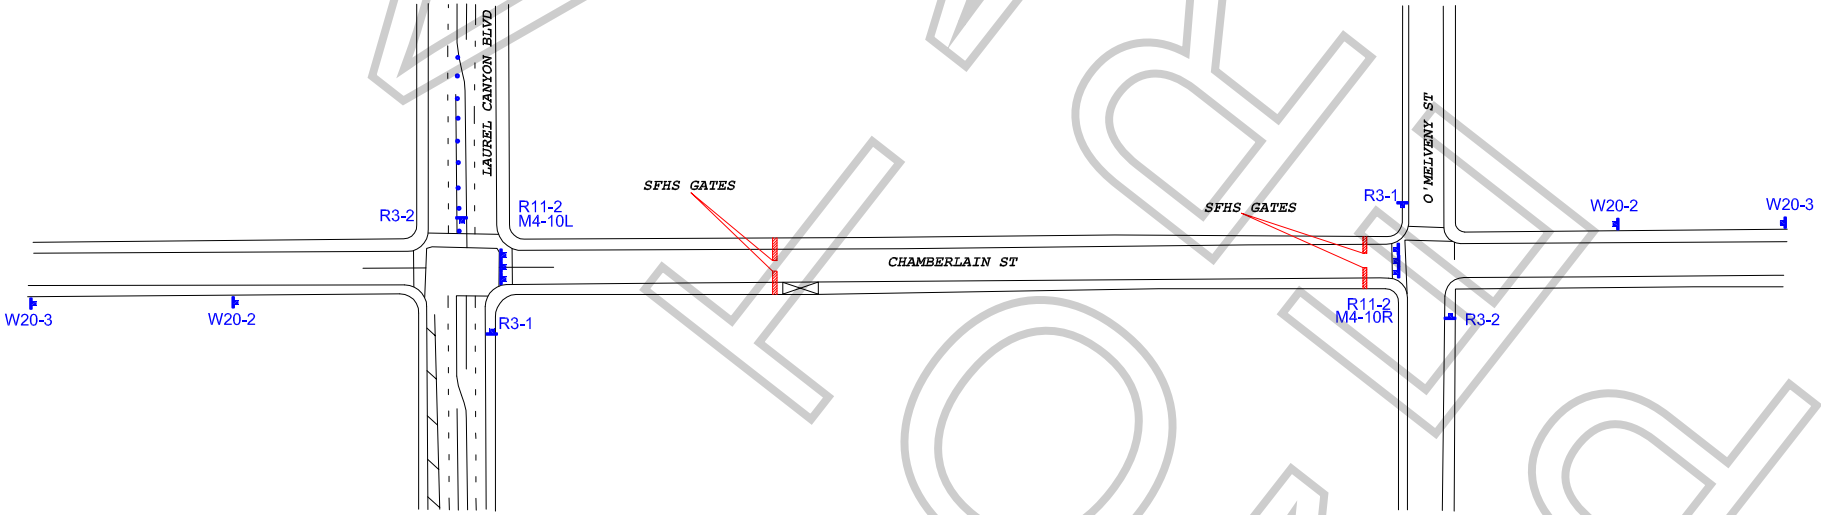

WORK ZONE TRAFFIC CONTROL PLAN
GENERAL NOTES

1. DATE/TIME: 6-1-18 FROM 05:00 HOURS TO 22:00 HOURS.
   6-8-18 & 6-9-18 FROM 05:00 HOURS TO 20:00 HOURS &
   6-10-18 FROM 06:30 HOURS TO 22:00 HOURS.

2. ALL SIGNING, STRIPING, AND TRAFFIC CONTROL DEVICES SHALL CONFORM TO THE (CURRENT) STATE OF CALIFORNIA DEPARTMENT OF TRANSPORTATION (CALTRANS) STANDARD PLANS AND STANDARD SPECIFICATIONS, CALIFORNIA MUTCD, AND ANY ADDENDUMS THERETO, AND AS SHOWN ON THESE PLANS, SYMBOLS AND ABBREVIATIONS USED ARE SHOWN ON CALTRANS STANDARD PLANS.
3. THERE WILL BE NO INTERFERENCE WITH TRAFFIC SIGNALS OR CROSSWALKS.
4. CONES WILL BE 28" MINIMUM HEIGHT AND HAVE REFLECTORIZED SLEEVES FOR NIGHT WORK.
5. POLICE WILL DIRECT TRAFFIC IF NECESSARY.

TCP FOR: BIOCHEMISTRY

LOCATION: CHAMBERLAIN ST CLOSURE
LAUREL CANYON BLVD TO O'MELVENY AVE
SAN FERNANDO, CALIFORNIA

CONTACT: MIKE TARIS
OFFICE# 818-706-8022
MICHAEL WESLEY
PH# 818-517-6271

JCL TRAFFIC SERVICES
(213) 622-9775
C31-CA Lic # 805357

DATE REVISIONS

DRAFTER: MARIO MENJIVAR
SCALE: N.T.S.
FILM LA: MG

FINAL COPY